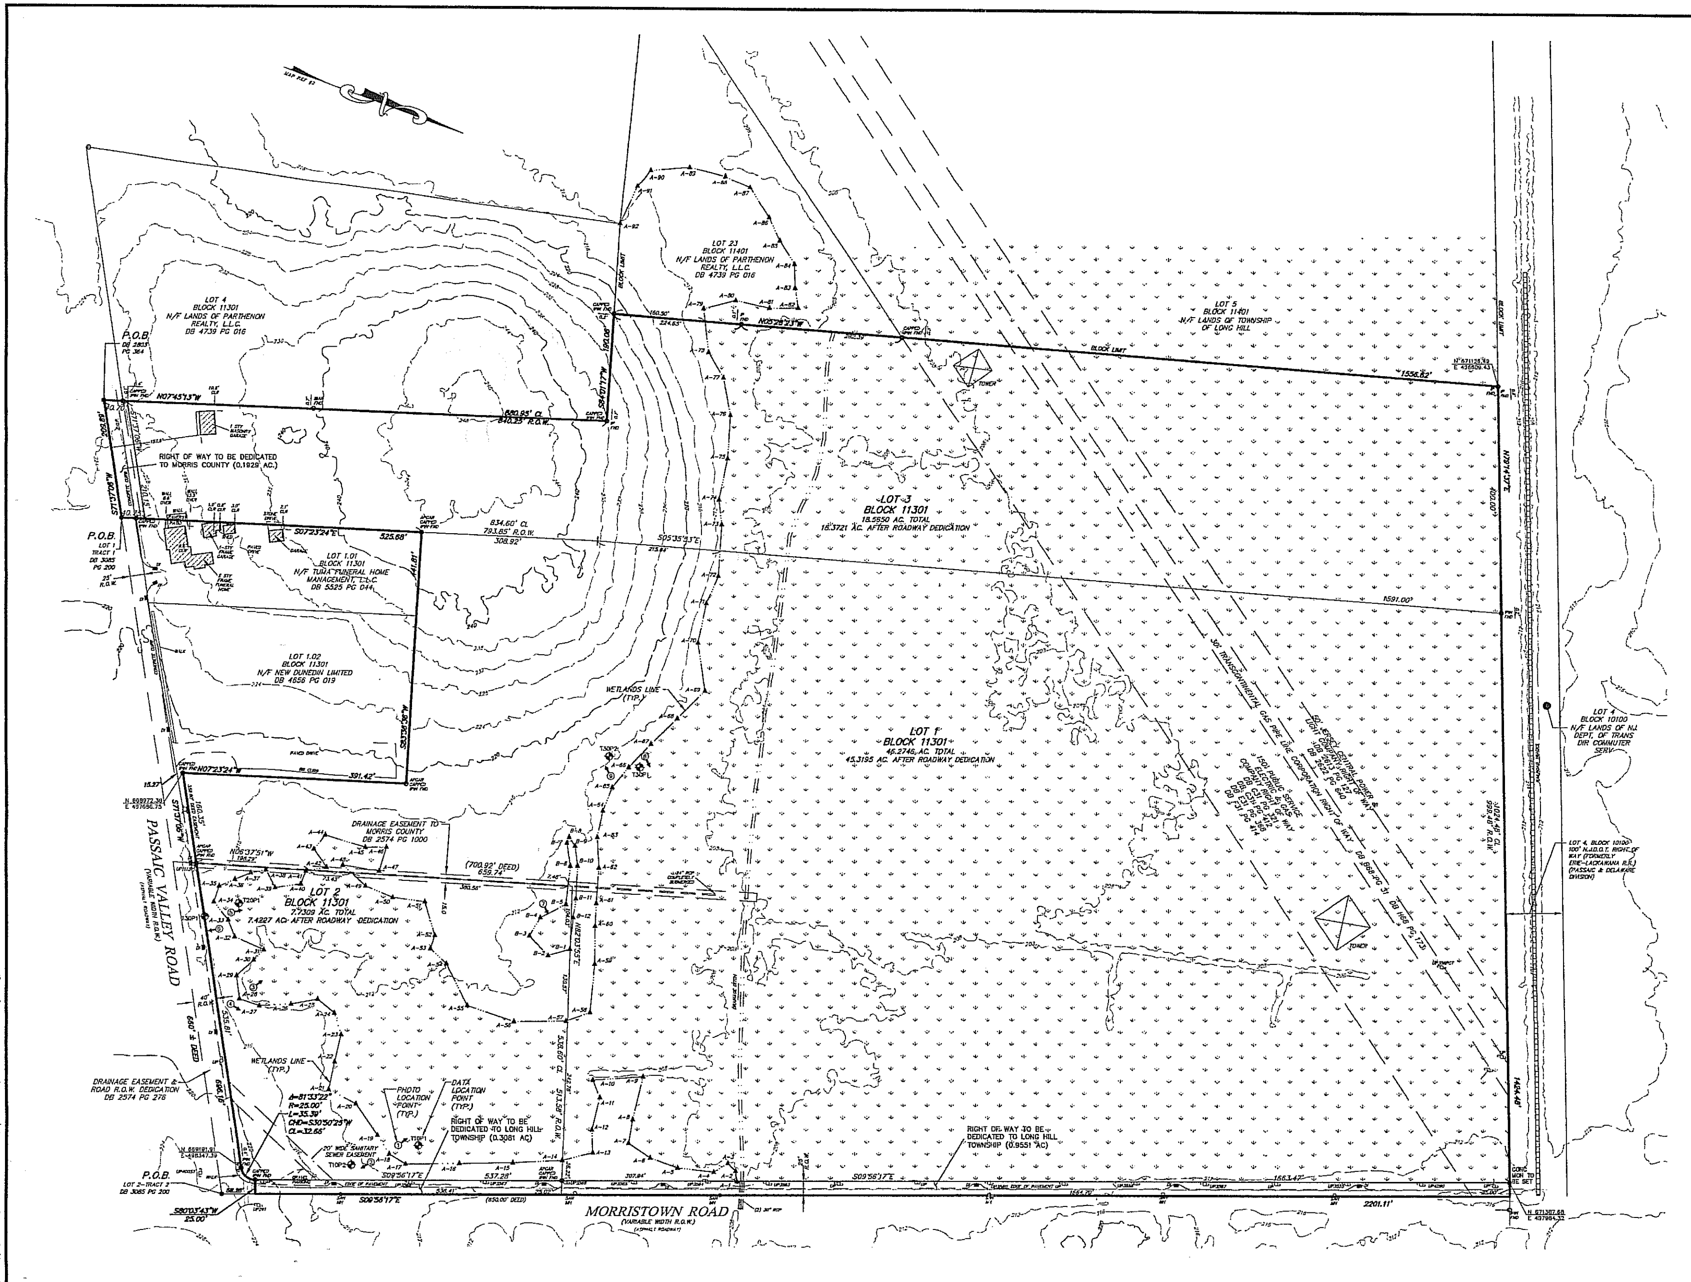

GENERAL NOTES:

1. WETLANDS LINE DELINEATED BY ENVIRONMENTAL TECHNOLOGY, INC. NOVEMBER 2014. AND FIELD LOCATED BY DPK CONSULTING ON DECEMBER 5, 12, & 14, 2014.
2. WETLANDS LINE TO BE VERIFIED BY NJDEP DEPARTMENT OF FRESH WATER WETLANDS
3. SITE IMPROVEMENTS SHOWN ARE AS PER REF #1 & #2.
4. THE CONTOUR DATA ON THIS MAP WAS DEVELOPED USING THE MORRIS COUNTY GEOGRAPHIC INFORMATION SYSTEM DIGITAL DATA, BUT THIS SECONDARY PRODUCT HAS NOT BEEN VERIFIED BY MORRIS COUNTY AND IS NOT COUNTY-AUTHORIZED.
5. THIS SURVEY IS NOT A BOUNDARY SURVEY. THE PURPOSE OF THIS SURVEY IS TO MAP THE WETLANDS LINE LOCATION DELINEATED BY ENVIRONMENTAL TECHNOLOGY, INC. BOUNDARY INFORMATION IS SHOWN PER REF. #2.

MAP REFERENCES:

1. MAP ENTITLED "CENTRAL PARK MAP LOT 3 BLOCK 11301 LONG HILL TOWNSHIP MORRIS COUNTY, NEW JERSEY" PREPARED BY FERRIERO ENGINEERING, INC., DATED NOVEMBER 18, 2013.
2. MAP ENTITLED "BOUNDARY SURVEY LOTS 1, 2, 3, BLOCK 11301, LONG HILL TOWNSHIP, MORRIS COUNTY, NEW JERSEY" PREPARED BY FERRIERO ENGINEERING, INC., DATED JULY 25, 2013.

THIS SURVEY HAS BEEN PREPARED FOR:
- FERRIERO ENGINEERING INC.

Steven D. Parent
Professional Land Surveyor
N.J. Lic: 24GS03626900

12.22.14
date

Ferriero Engineering, Inc.
180 MAIN STREET P.O. BOX 571
CHESTER, NEW JERSEY 07930
908-879-6209
CERTIFICATE OF AUTHORIZATION 24GA27935400

WETLANDS LOCATION MAP

LOTS 1, 2, & 3 BLOCK 11301
LONGHILL TOWNSHIP
MORRIS COUNTY
NEW JERSEY

DRAWN BY: R.A.O.	SCALE: 1" = 100'	FIELD BOOK: N/A
CHKD BY: S.D.P.	FILE: 00000-WETLANDS-MAP.dwg	
DATE: 12/22/14	PROJECT No. 13LH109	OLD PROJECT No. DPK:14-6524

Copyright © 2014, by Ferriero Engineering, Inc. All rights reserved. No part of these drawings may be reproduced, stored in a retrieval system, or transmitted in any form by any means, electronic, mechanical, photocopying, recording, or otherwise without the prior written permission of Ferriero Engineering, Inc.

"SUBJECT TO DEP APPROVAL"