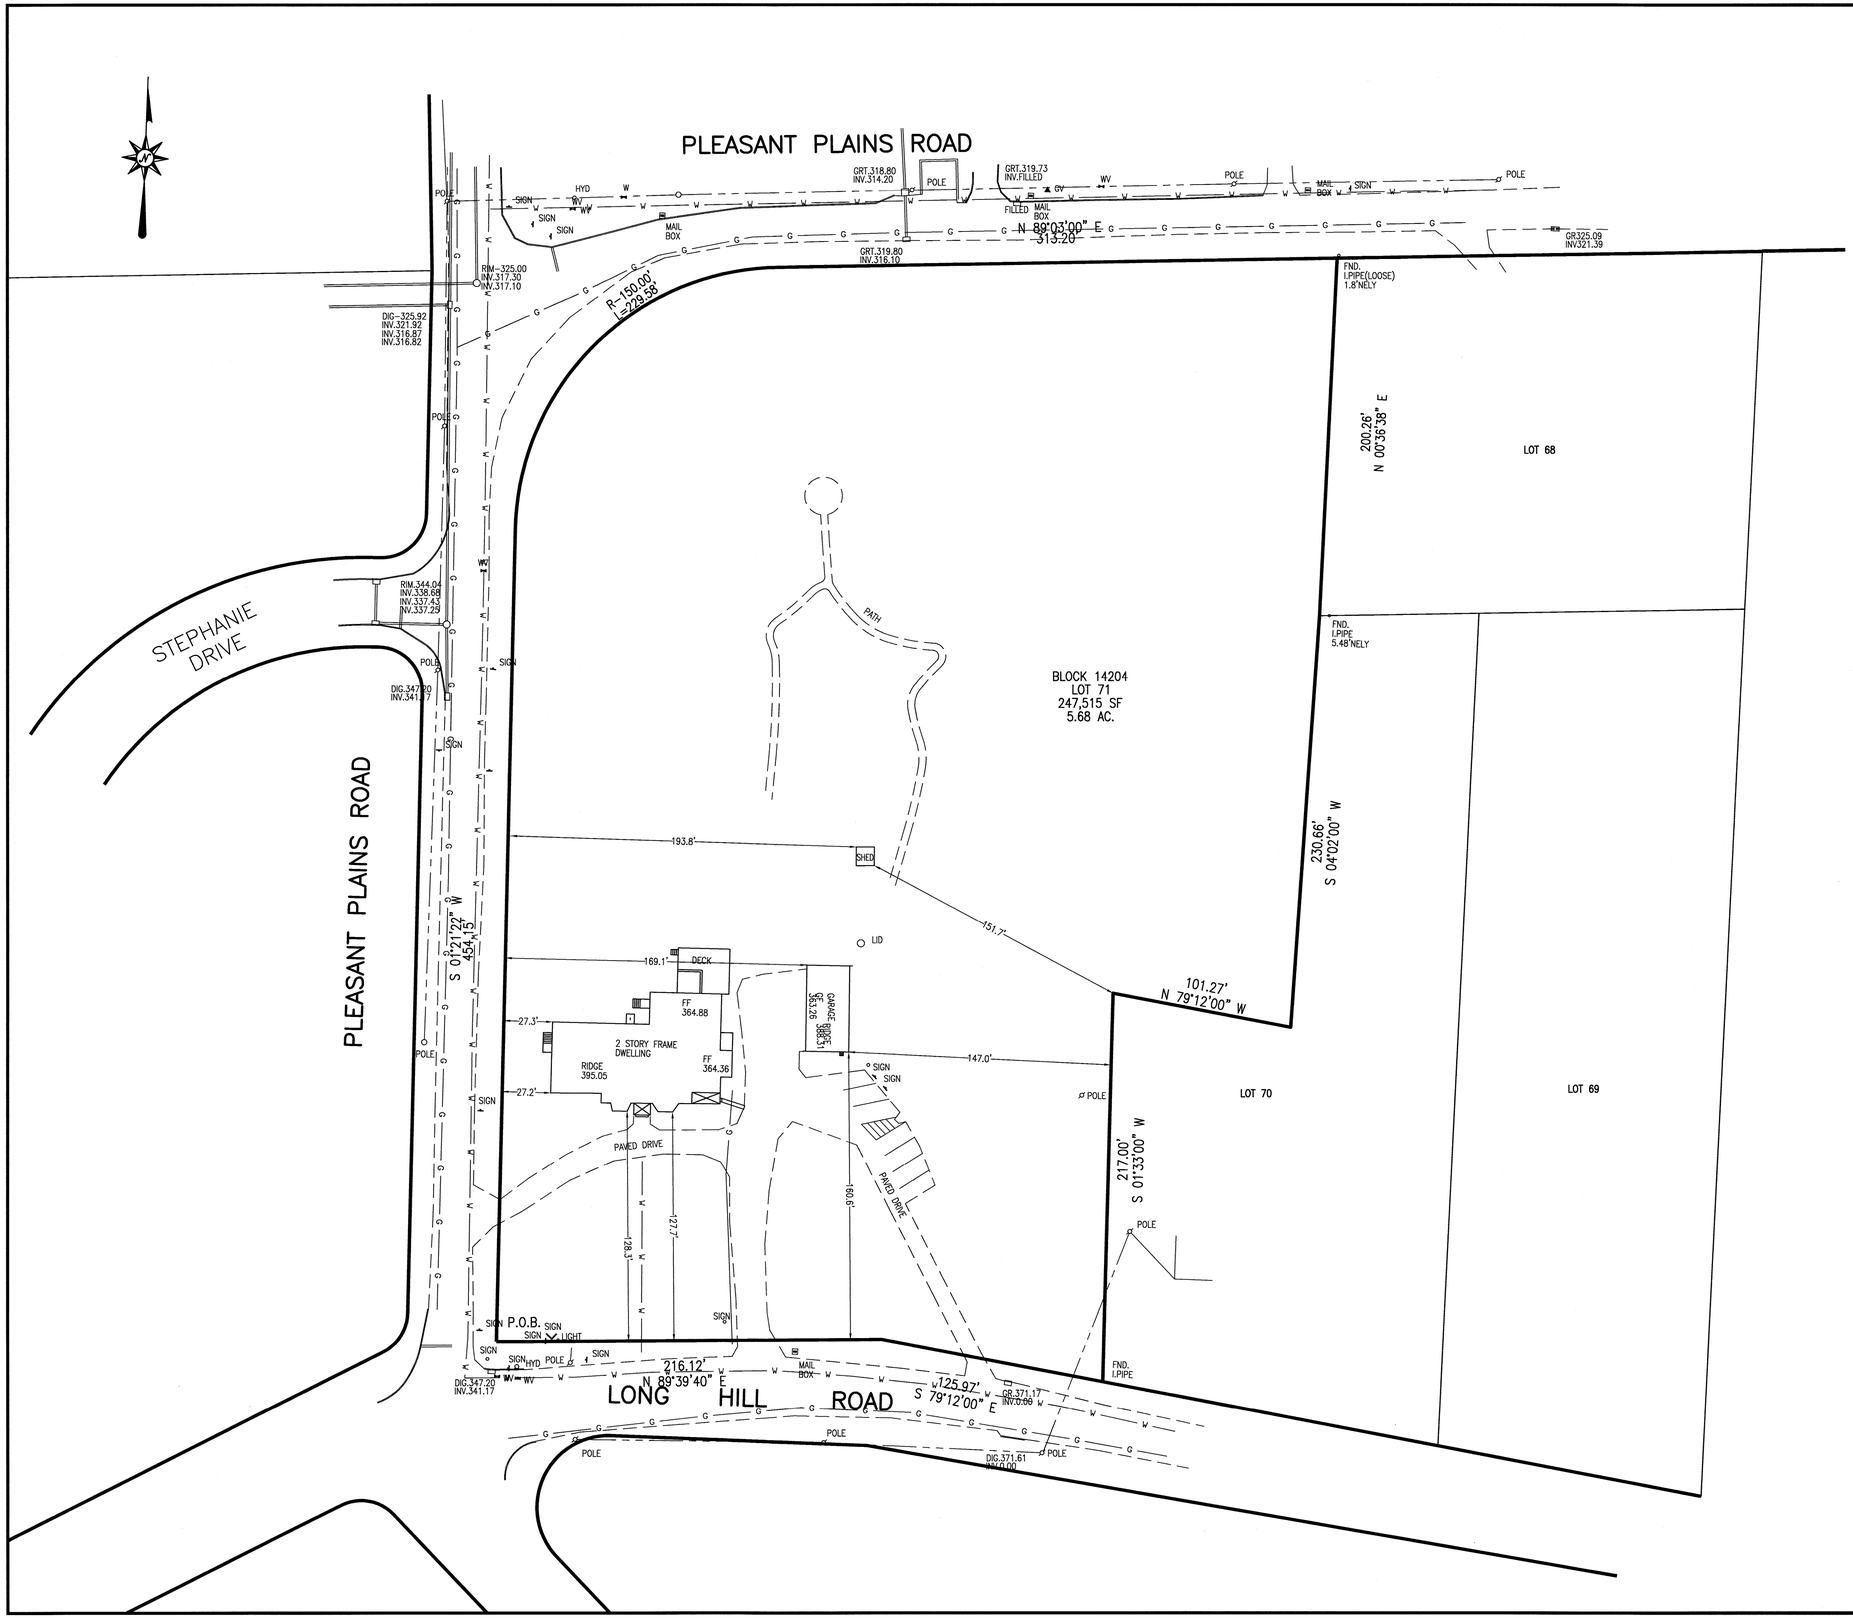

DRAWN BY: SP	CHECKED BY: WGH
JOB No.	19–111
BOOK	
SCALE	1" = 40'
	GRAPHIC SCALE
DATE	MARCH 23, 2020
REVISIONS	

CERTIFICATE OF AUTHORIZATION
No. 24GA27959700

NOTES

Murphy & Hollows Associates LLC
CIVIL ENGINEERING AND SURVEYING
192 CENTRAL AVENUE, STIRLING, NJ 07980
908.580.1255 murphyhollows@gmail.com

SURVEY
OF
LOT 71 BLOCK 14204
LONG HILL ROAD &
PLEASANT PLAINS ROAD
TOWNSHIP OF
LONG HILL
MORRIS COUNTY
NEW JERSEY

AIDAN T. MURPHY
N.J. LIC. PROFESSIONAL ENGINEER #21319
1973–2016

WILLIAM G. HOLLOWS
N.J. LIC. PROFESSIONAL ENGINEER
& LAND SURVEYOR #27473
N.J. PROFESSIONAL PLANNER #2530

FILE	SHEET
LF19–111	1 OF 1

N:\CAD Drawings\2019\19-111\19-111SM.dwg, 10/20/2020 4:39:30 PM